


LOCATION PLAN

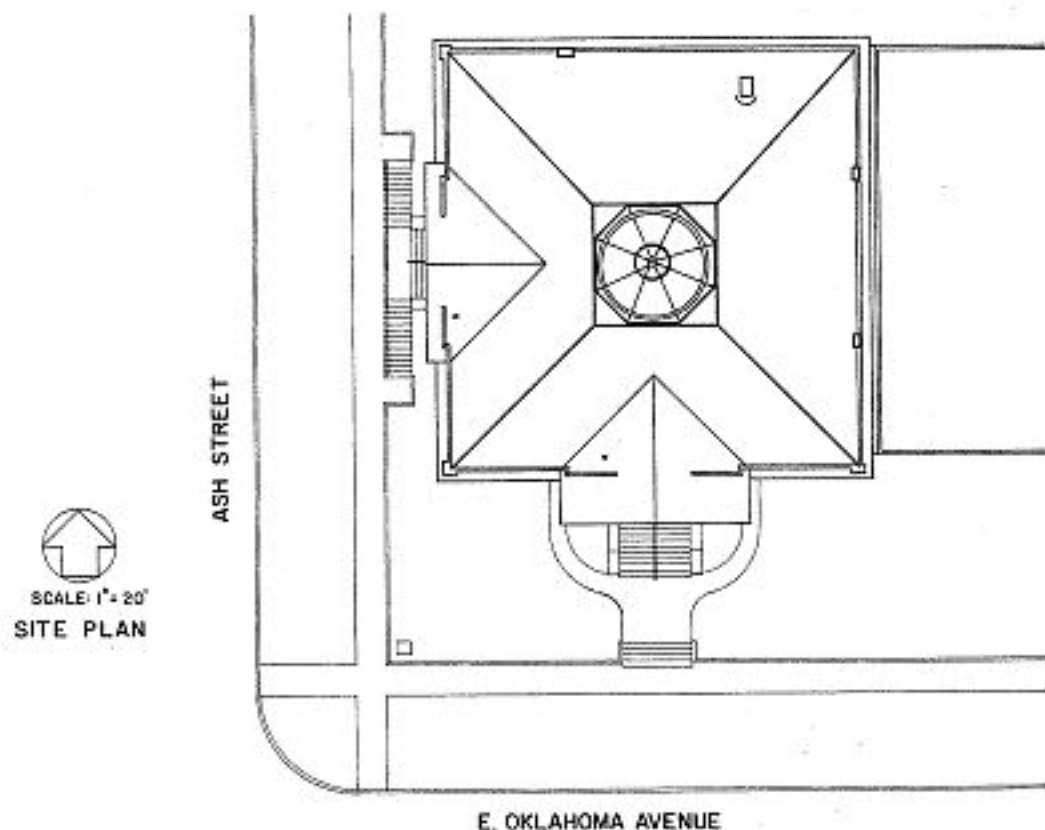

BUILT IN 1902-03 WITH FUNDS PROVIDED BY ANDREW CARNEGIE THE GUTHRIE CARNEGIE LIBRARY VIOLATES NEARLY EVERY IDEA CARNEGIE HELD OF WHAT A LIBRARY SHOULD BE. HE OBJECTED TO TALL WINDOWS, FIREPLACES, AND SPECIALIZED ROOMS FOR PURPOSES OTHER THAN THOSE RELATED TO A LENDING LIBRARY AS CONSUMING SPACE WHICH COULD BE USED FOR STORAGE OR BOOK DISPLAY. CARNEGIE HAD A SPECIAL DISLIKE FOR DOMES WHICH HE EXPRESSED IN A LETTER OF 1902 TO THE BOARD OF DIRECTORS OF THE LIBRARY. CARNEGIE'S IDEAS, HOWEVER, MADE LITTLE IMPRESSION ON ARCHITECT J.H. BENNETT AND ALL OF THESE FEATURES WERE INCLUDED IN THE LIBRARY DESIGN. THE STEPS OF THE LIBRARY WERE THE SCENE FOR THE INAUGURATIONS OF THE LAST OF THE TERRITORIAL GOVERNORS AND THE FIRST GOVERNOR OF THE STATE OF OKLAHOMA WHICH INCLUDED A MOCK WEDDING SYMBOLIZING THE UNION OF OKLAHOMA AND INDIAN TERRITORIES UNDER STATEHOOD. SUBSTANTIAL ALTERATIONS HAVE BEEN MADE IN THE BASEMENT AND THROUGH GENERAL UPKEEP, FOUR QUOTATIONS FROM FAMOUS AUTHORS WHICH HAD BEEN FRESCOED AROUND THE ROTUNDA WERE PAINTED OUT AND NOT RESTORED. THE LIBRARY IS PRESENTLY USED AS STOREROOMS AND OFFICES FOR THE ADJOINING OKLAHOMA TERRITORIAL MUSEUM.

THIS PROJECT WAS UNDERTAKEN BY THE HISTORIC AMERICAN BUILDINGS SURVEY IN COOPERATION WITH THE OKLAHOMA HISTORICAL SOCIETY, WHICH PROVIDED FUNDS. UNDER THE DIRECTION OF JOHN POPPELIERS, CHIEF OF HABS, THE PROJECT WAS COMPLETED DURING THE SUMMER OF 1973 AT THE HISTORIC AMERICAN BUILDINGS SURVEY FIELD OFFICE, GUTHRIE, OKLAHOMA, BY PROF. JOHN C. HAGGARD, SYRACUSE UNIVERSITY, PROJECT SUPERVISOR; JOHN D. HNEDAK, CORNELL UNIVERSITY, PROJECT HISTORIAN; AND STUDENT ASSISTANT ARCHITECTS: BARRY GRYB, IOWA STATE UNIVERSITY; JOHN ROBBINS, THE UNIVERSITY OF VIRGINIA; JULIAN SMITH, MASSACHUSETTS INSTITUTE OF TECHNOLOGY; AND HOWARD TAKENAKA, UNIVERSITY OF OREGON.

DRAWN BY: JOHN ROBBINS

GUTHRIE PROJECT, 1973
OFFICE OF ARCHEOLOGY & HISTORIC PRESERVATION
UNDER DIRECTION OF THE NATIONAL PARK SERVICE,
UNITED STATES DEPARTMENT OF THE INTERIOR

402 E. OKLAHOMA

NAME AND LOCATION OF STRUCTURE
CARNEGIE LIBRARY

GUTHRIE


LOGAN COUNTY

OKLAHOMA

SURVEY NO.
OK
14


HISTORIC AMERICAN
BUILDINGS SURVEY
SHEET 1 OF 8 SHEETS

LIBRARY OF CONGRESS
SERIALS NUMBER

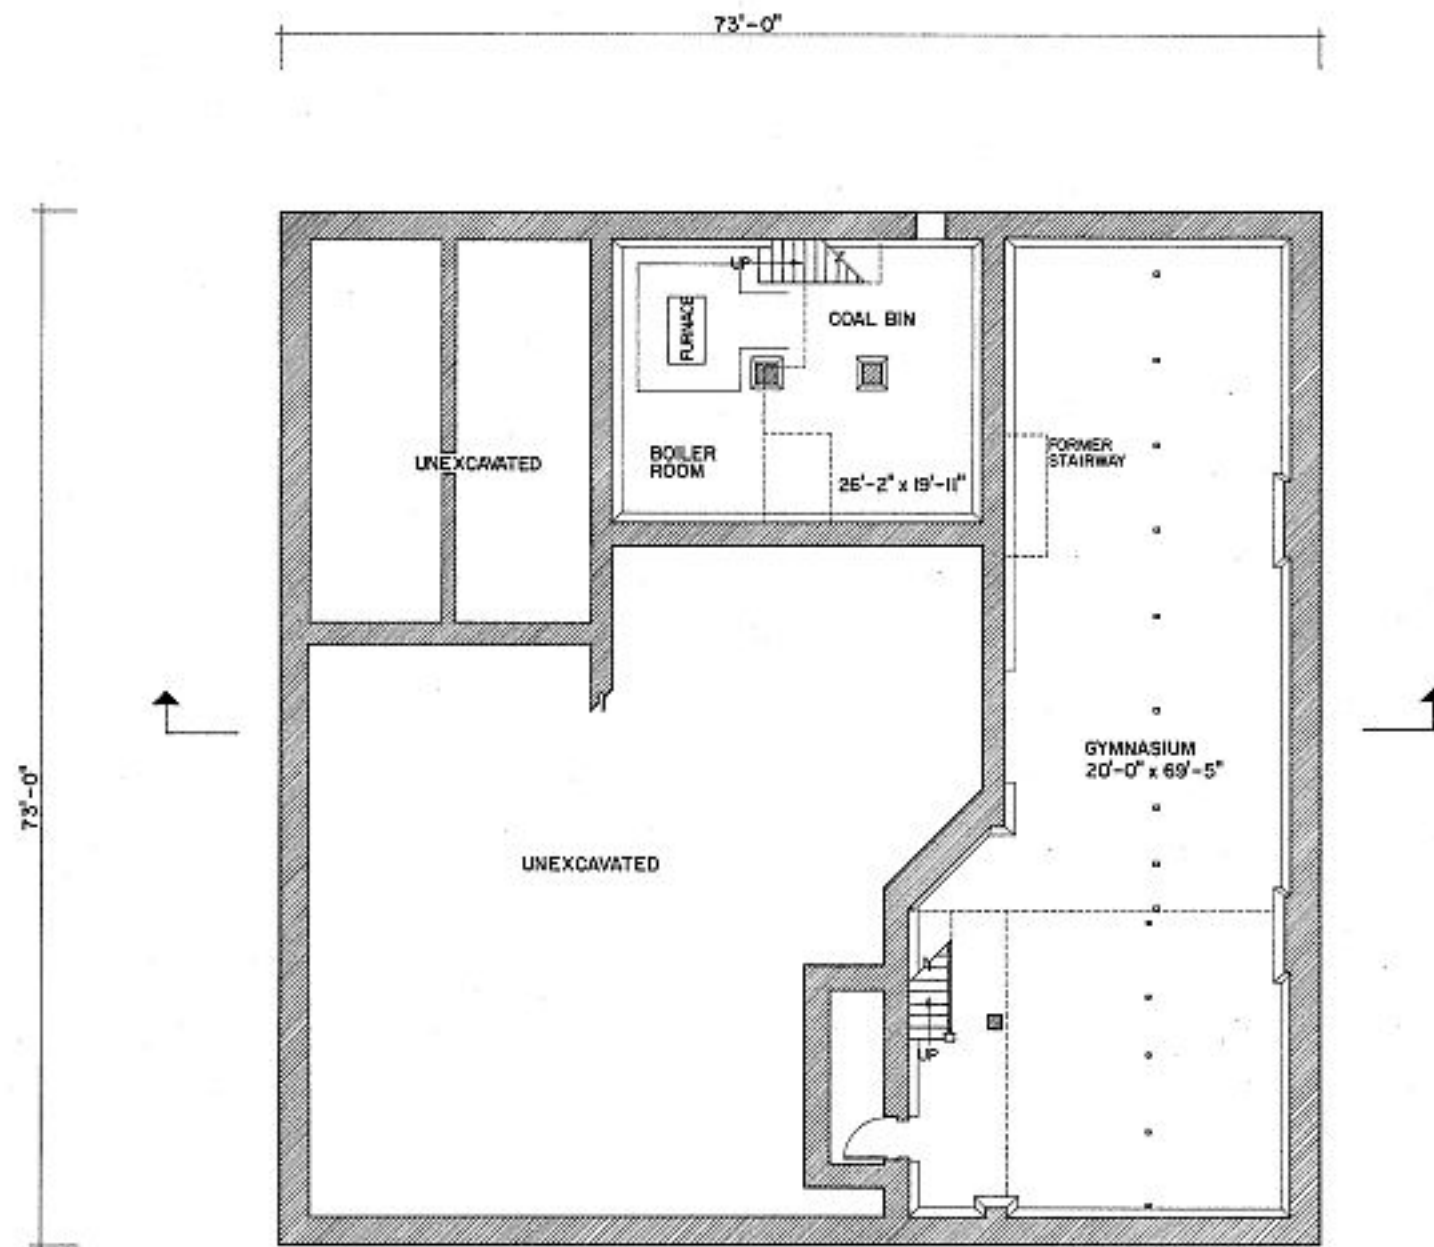

SUB-BASEMENT PLAN

0 5 10 15 20 25
SCALE IN FEET 1/8" = 1'-0"

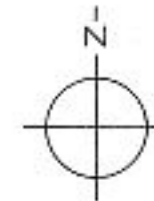

DRAWN BY: JOHN ROBBINS

GUTHRIE PROJECT - 1973
OFFICE OF ARCHEOLOGY AND HISTORIC PRESERVATION
UNDER DIRECTION OF THE NATIONAL PARK SERVICE
UNITED STATES DEPARTMENT OF THE INTERIOR

402 E. OKLAHOMA AVE.

NAME AND LOCATION OF STRUCTURE
CARNEGIE LIBRARY

GUTHRIE


LOGAN COUNTY

OKLAHOMA

SURVEY NO.
OK
14

HISTORIC AMERICAN
BUILDINGS SURVEY
SHEET 2 OF 8 SHEETS

PROPERTY OF DRAWER
UNIVERSITY OF ALABAMA

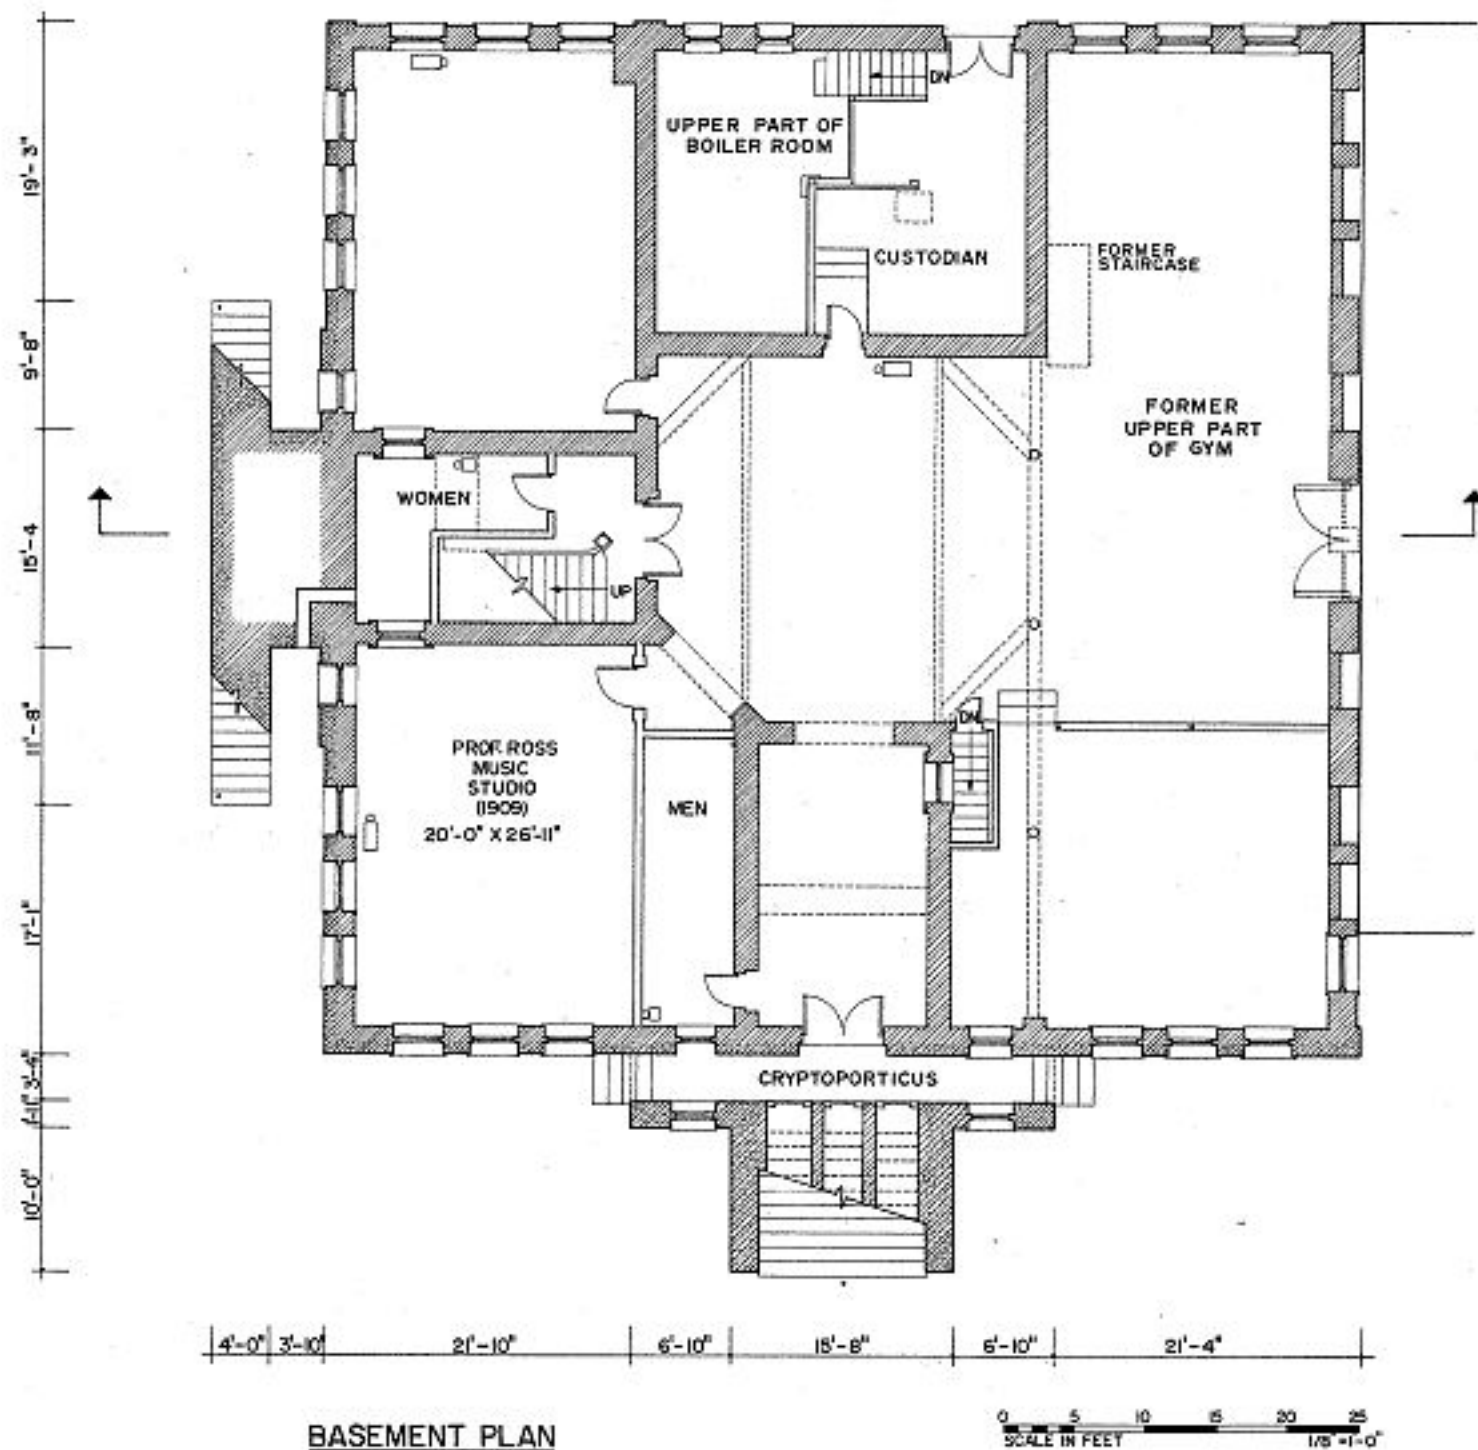

BASEMENT PLAN

DRAWN BY: JOHN ROBBINS

GUTHRIE PROJECT - 1973
 OFFICE OF ARCHEOLOGY AND HISTORIC PRESERVATION
 UNDER DIRECTION OF THE NATIONAL PARK SERVICE,
 UNITED STATES DEPARTMENT OF THE INTERIOR

402 E. OKLAHOMA AVE.

NAME AND LOCATION OF STRUCTURE
CARNEGIE LIBRARY

GUTHRIE


LOGAN COUNTY

OKLAHOMA

SURVEY NO.
 OK
 14

HISTORIC AMERICAN
 BUILDINGS SURVEY
 SHEET 3 OF 8 SHEETS

LIBRARY OF CONGRESS
SERIALS

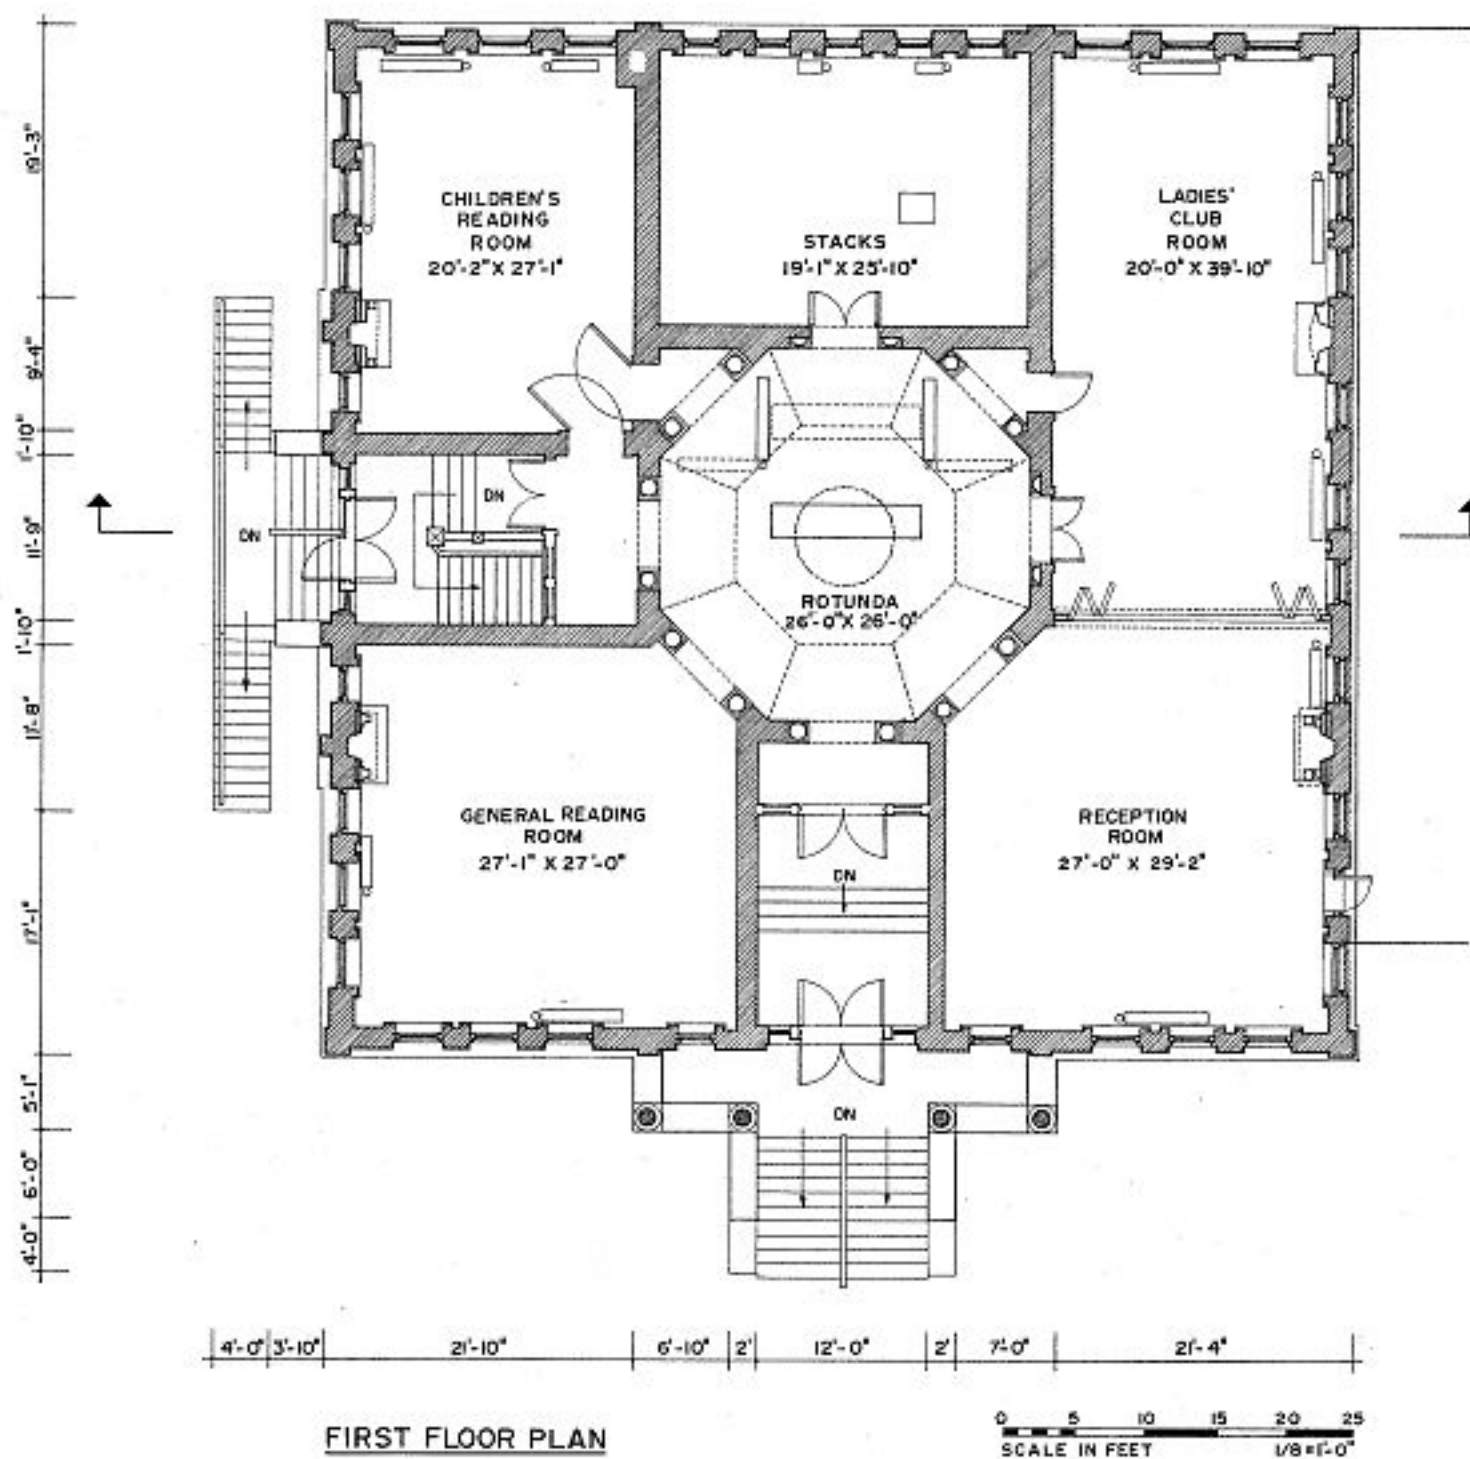

FIRST FLOOR PLAN

DRAWN BY: JOHN ROBBINS

GUTHRIE PROJECT - 1973
OFFICE OF ARCHEOLOGY AND HISTORIC PRESERVATION
UNDER DIRECTION OF THE NATIONAL PARK SERVICE
UNITED STATES DEPARTMENT OF THE INTERIOR

402 E OKLAHOMA AVE.

NAME AND LOCATION OF STRUCTURE
CARNEGIE LIBRARY

GUTHRIE


LOGAN COUNTY

OKLAHOMA

SURVEY NO.
**OK
14**

HISTORIC AMERICAN
BUILDINGS SURVEY
SHEET 4 OF 8 SHEETS

CURTAIN BY CONGRASS
INDEX NUMBER

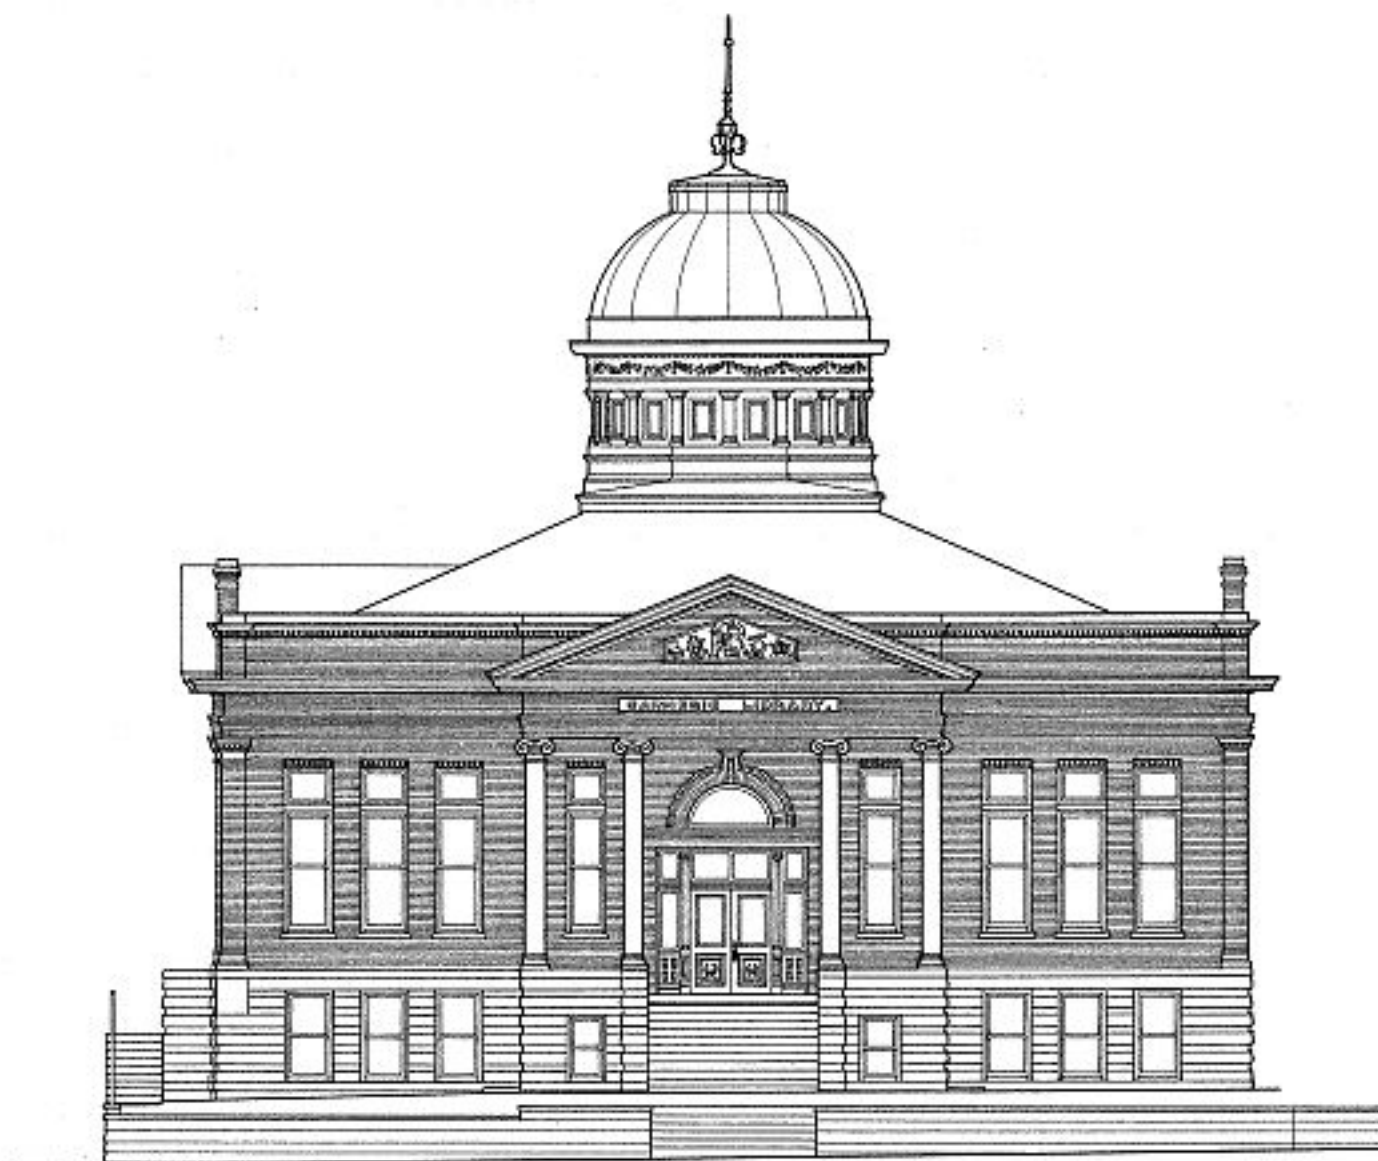SOUTH ELEVATION

0 5 10 15 20 25
SCALE IN FEET 1/8" = 1'-0"

DRAWN BY JERRAN SMITH

GUTHRIE PROJECT - 1973
OFFICE OF ARCHEOLOGY AND HISTORIC PRESERVATION
UNDER DIRECTION OF THE NATIONAL PARK SERVICE
UNITED STATES DEPARTMENT OF THE INTERIOR

402 E. OKLAHOMA AVE.

NAME AND LOCATION OF STRUCTURE
CARNEGIE LIBRARY

GUTHRIE


LOGAN COUNTY

OKLAHOMA

SURVEY NO.
OK
14

HISTORIC AMERICAN
BUILDINGS SURVEY
SHEET 5 OF 8 SHEETS

LIBRARY OF CONGRESS
JULIA PUMPER

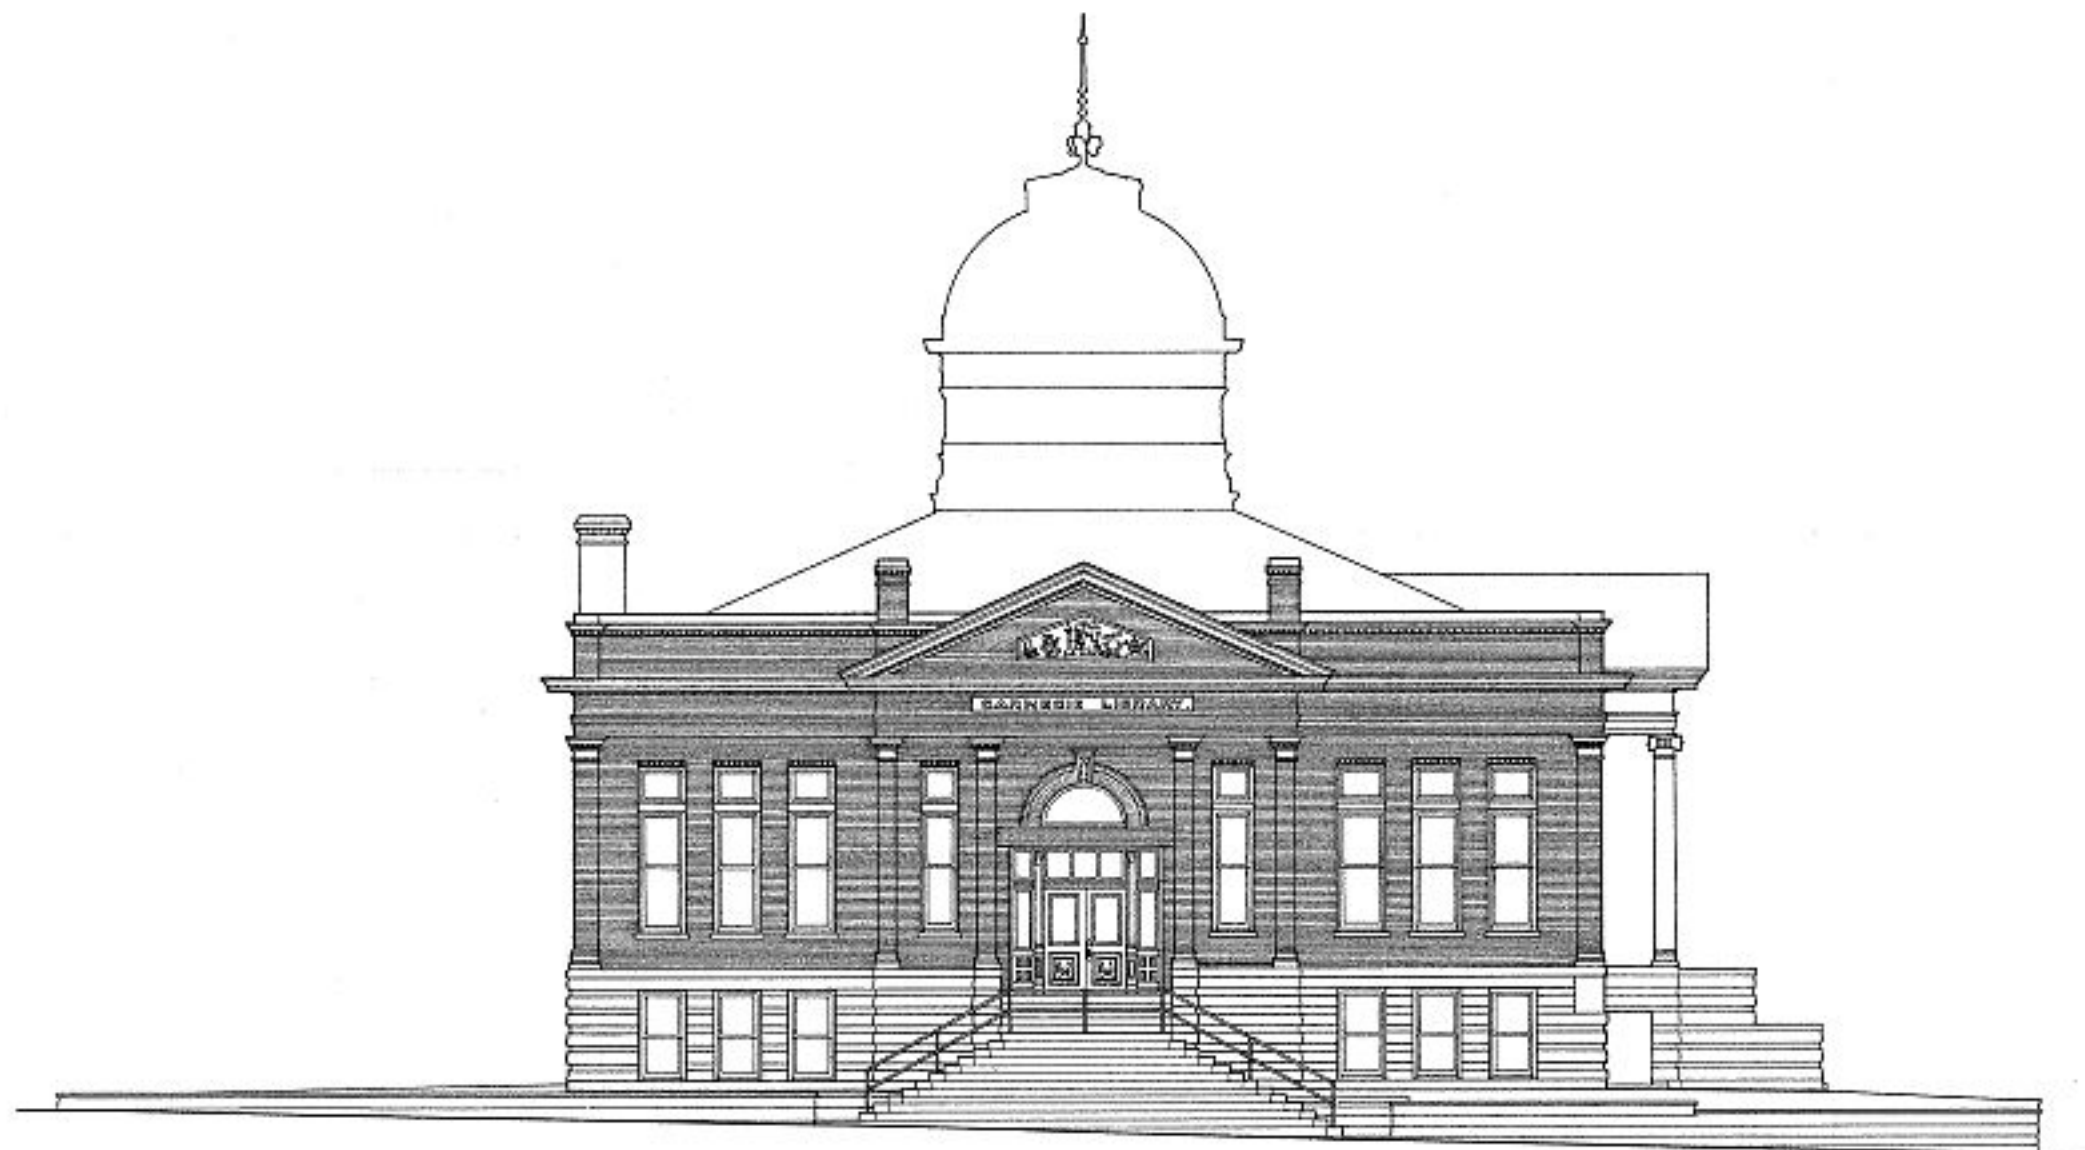WEST ELEVATION

0 5 10 15 20 25
 SCALE IN FEET 1/8" = 1'-0"

DRAWN BY JIMAN SMITH

GUTHRIE PROJECT - 1973
 OFFICE OF ARCHEOLOGY AND HISTORIC PRESERVATION
 UNDER DIRECTION OF THE NATIONAL PARK SERVICE
 UNITED STATES DEPARTMENT OF THE INTERIOR

402 E. OKLAHOMA AVE.

NAME AND LOCATION OF STRUCTURE
CARNEGIE LIBRARY

GUTHRIE


LOGAN COUNTY

OKLAHOMA

SURVEY NO.
 OK
 14

HISTORIC AMERICAN
 BUILDINGS SURVEY
 SHEET 6 OF 8 SHEETS

LIBRARY OF CONGRESS
 BANCROFT TOWNSEND

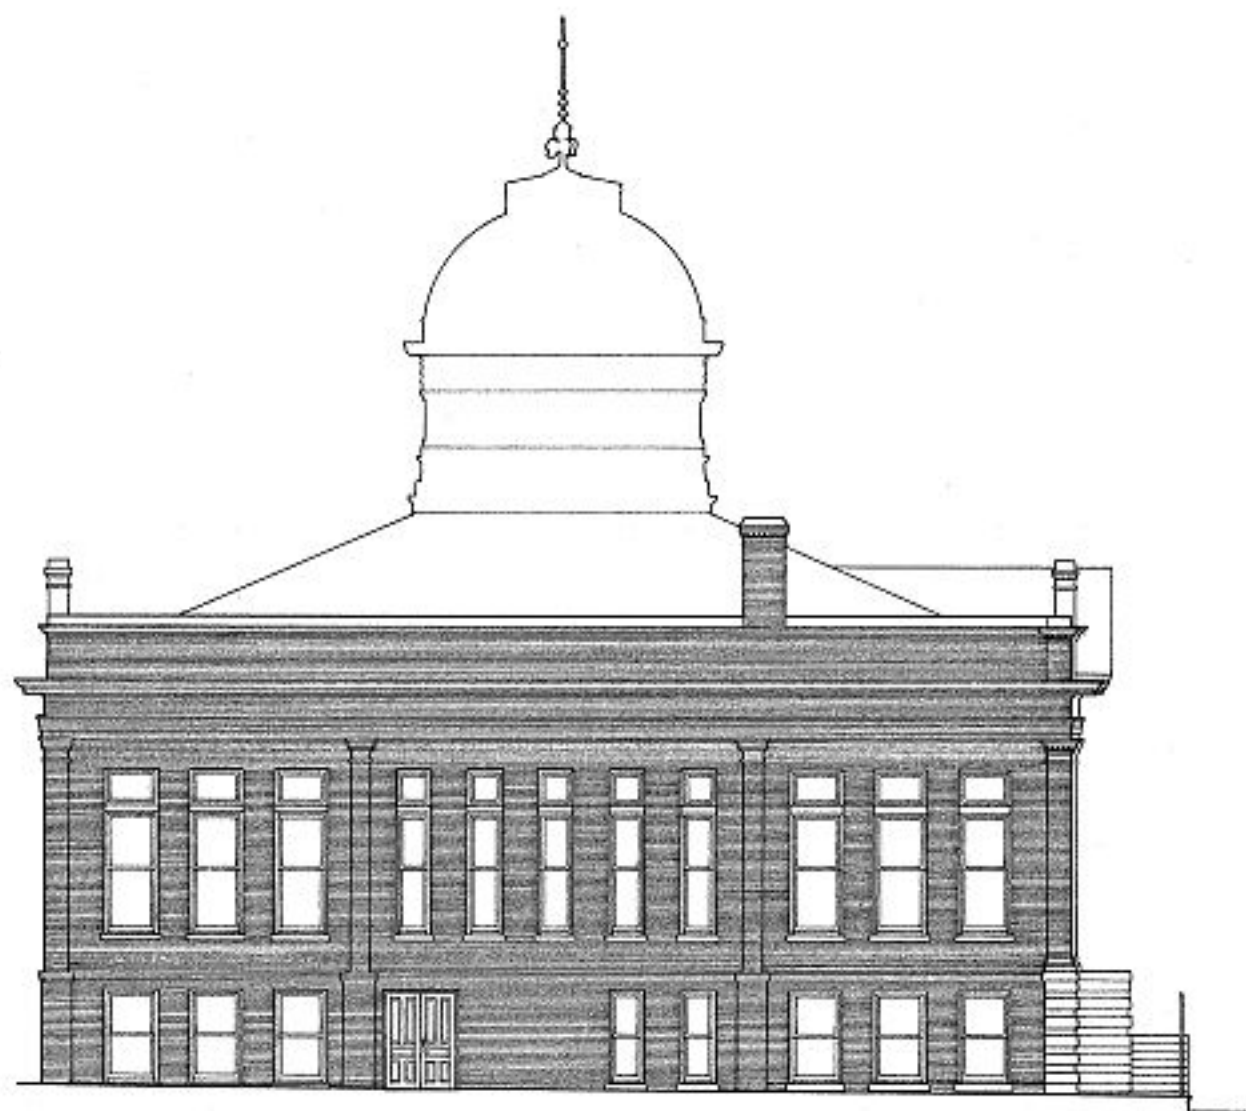

NORTH ELEVATION

0 5 10 15 20 25
SCALE IN FEET $1/8" = 1'-0"$

DRAWN BY JULIAN SMITH

GUTHRIE PROJECT - 1973
OFFICE OF ARCHEOLOGY AND HISTORIC PRESERVATION
UNDER DIRECTION OF THE NATIONAL PARK SERVICE
UNITED STATES DEPARTMENT OF THE INTERIOR

402 E. OKLAHOMA AVE.

NAME AND LOCATION OF STRUCTURE
CARNEGIE LIBRARY

GUTHRIE


LOGAN COUNTY

OKLAHOMA

SURVEY NO.
OK
14

HISTORIC AMERICAN
BUILDINGS SURVEY
SHEET 7 OF 8 SHEETS

LIBRARY OF CONGRESS
SERIALS NUMBER

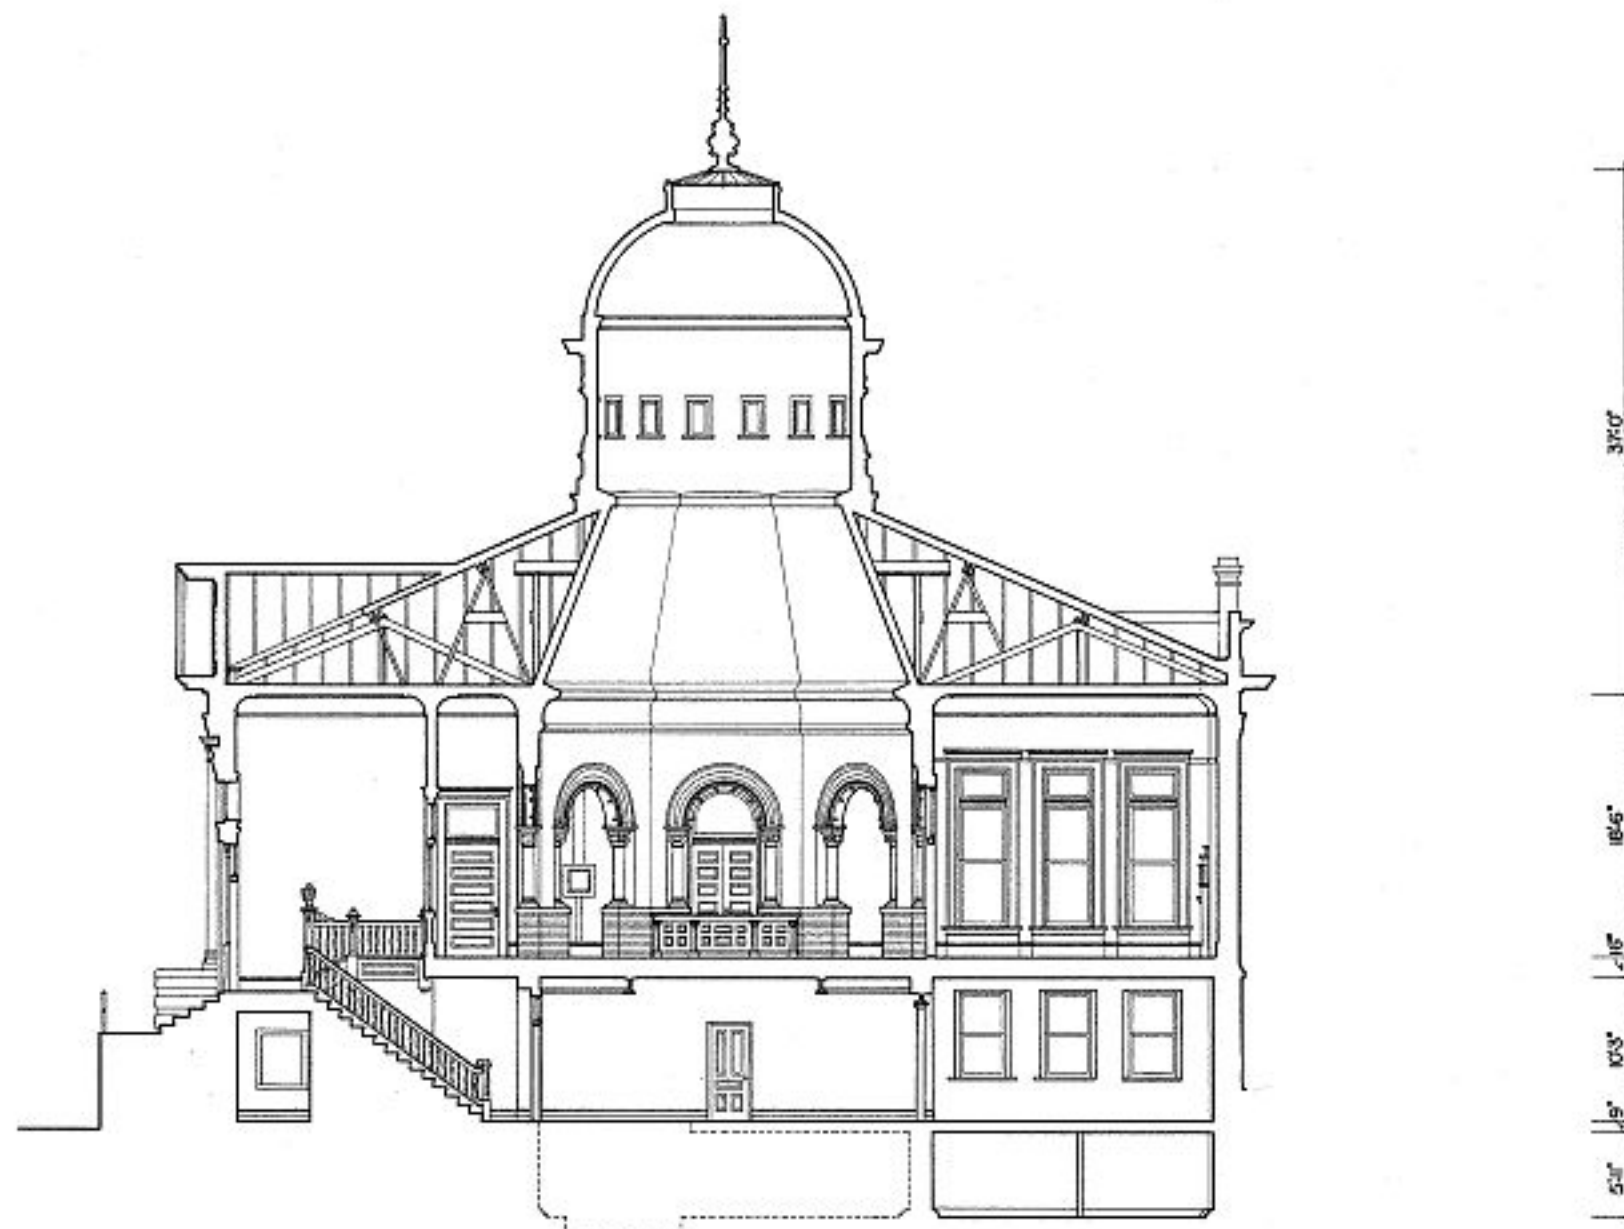

CROSS SECTION FACING NORTH

0 5 10 15 20 25
SCALE IN FEET $1/8" = 1'-0"$

DRAWN BY JILLIAN SMITH

GUTHRIE PROJECT - 1975
OFFICE OF ARCHEOLOGY AND HISTORIC PRESERVATION
UNDER DIRECTION OF THE NATIONAL PARK SERVICE
UNITED STATES DEPARTMENT OF THE INTERIOR

402 E. OKLAHOMA AVE.

NAME AND LOCATION OF STRUCTURE
CARNEGIE LIBRARY

GUTHRIE

LOGAN COUNTY

OKLAHOMA

SURVEY NO.
OK
14

HISTORIC AMERICAN
BUILDINGS SURVEY
SHEET 8 OF 8 SHEETS

LIBRARY OF CONGRESS
PHOTO DUPLICATION